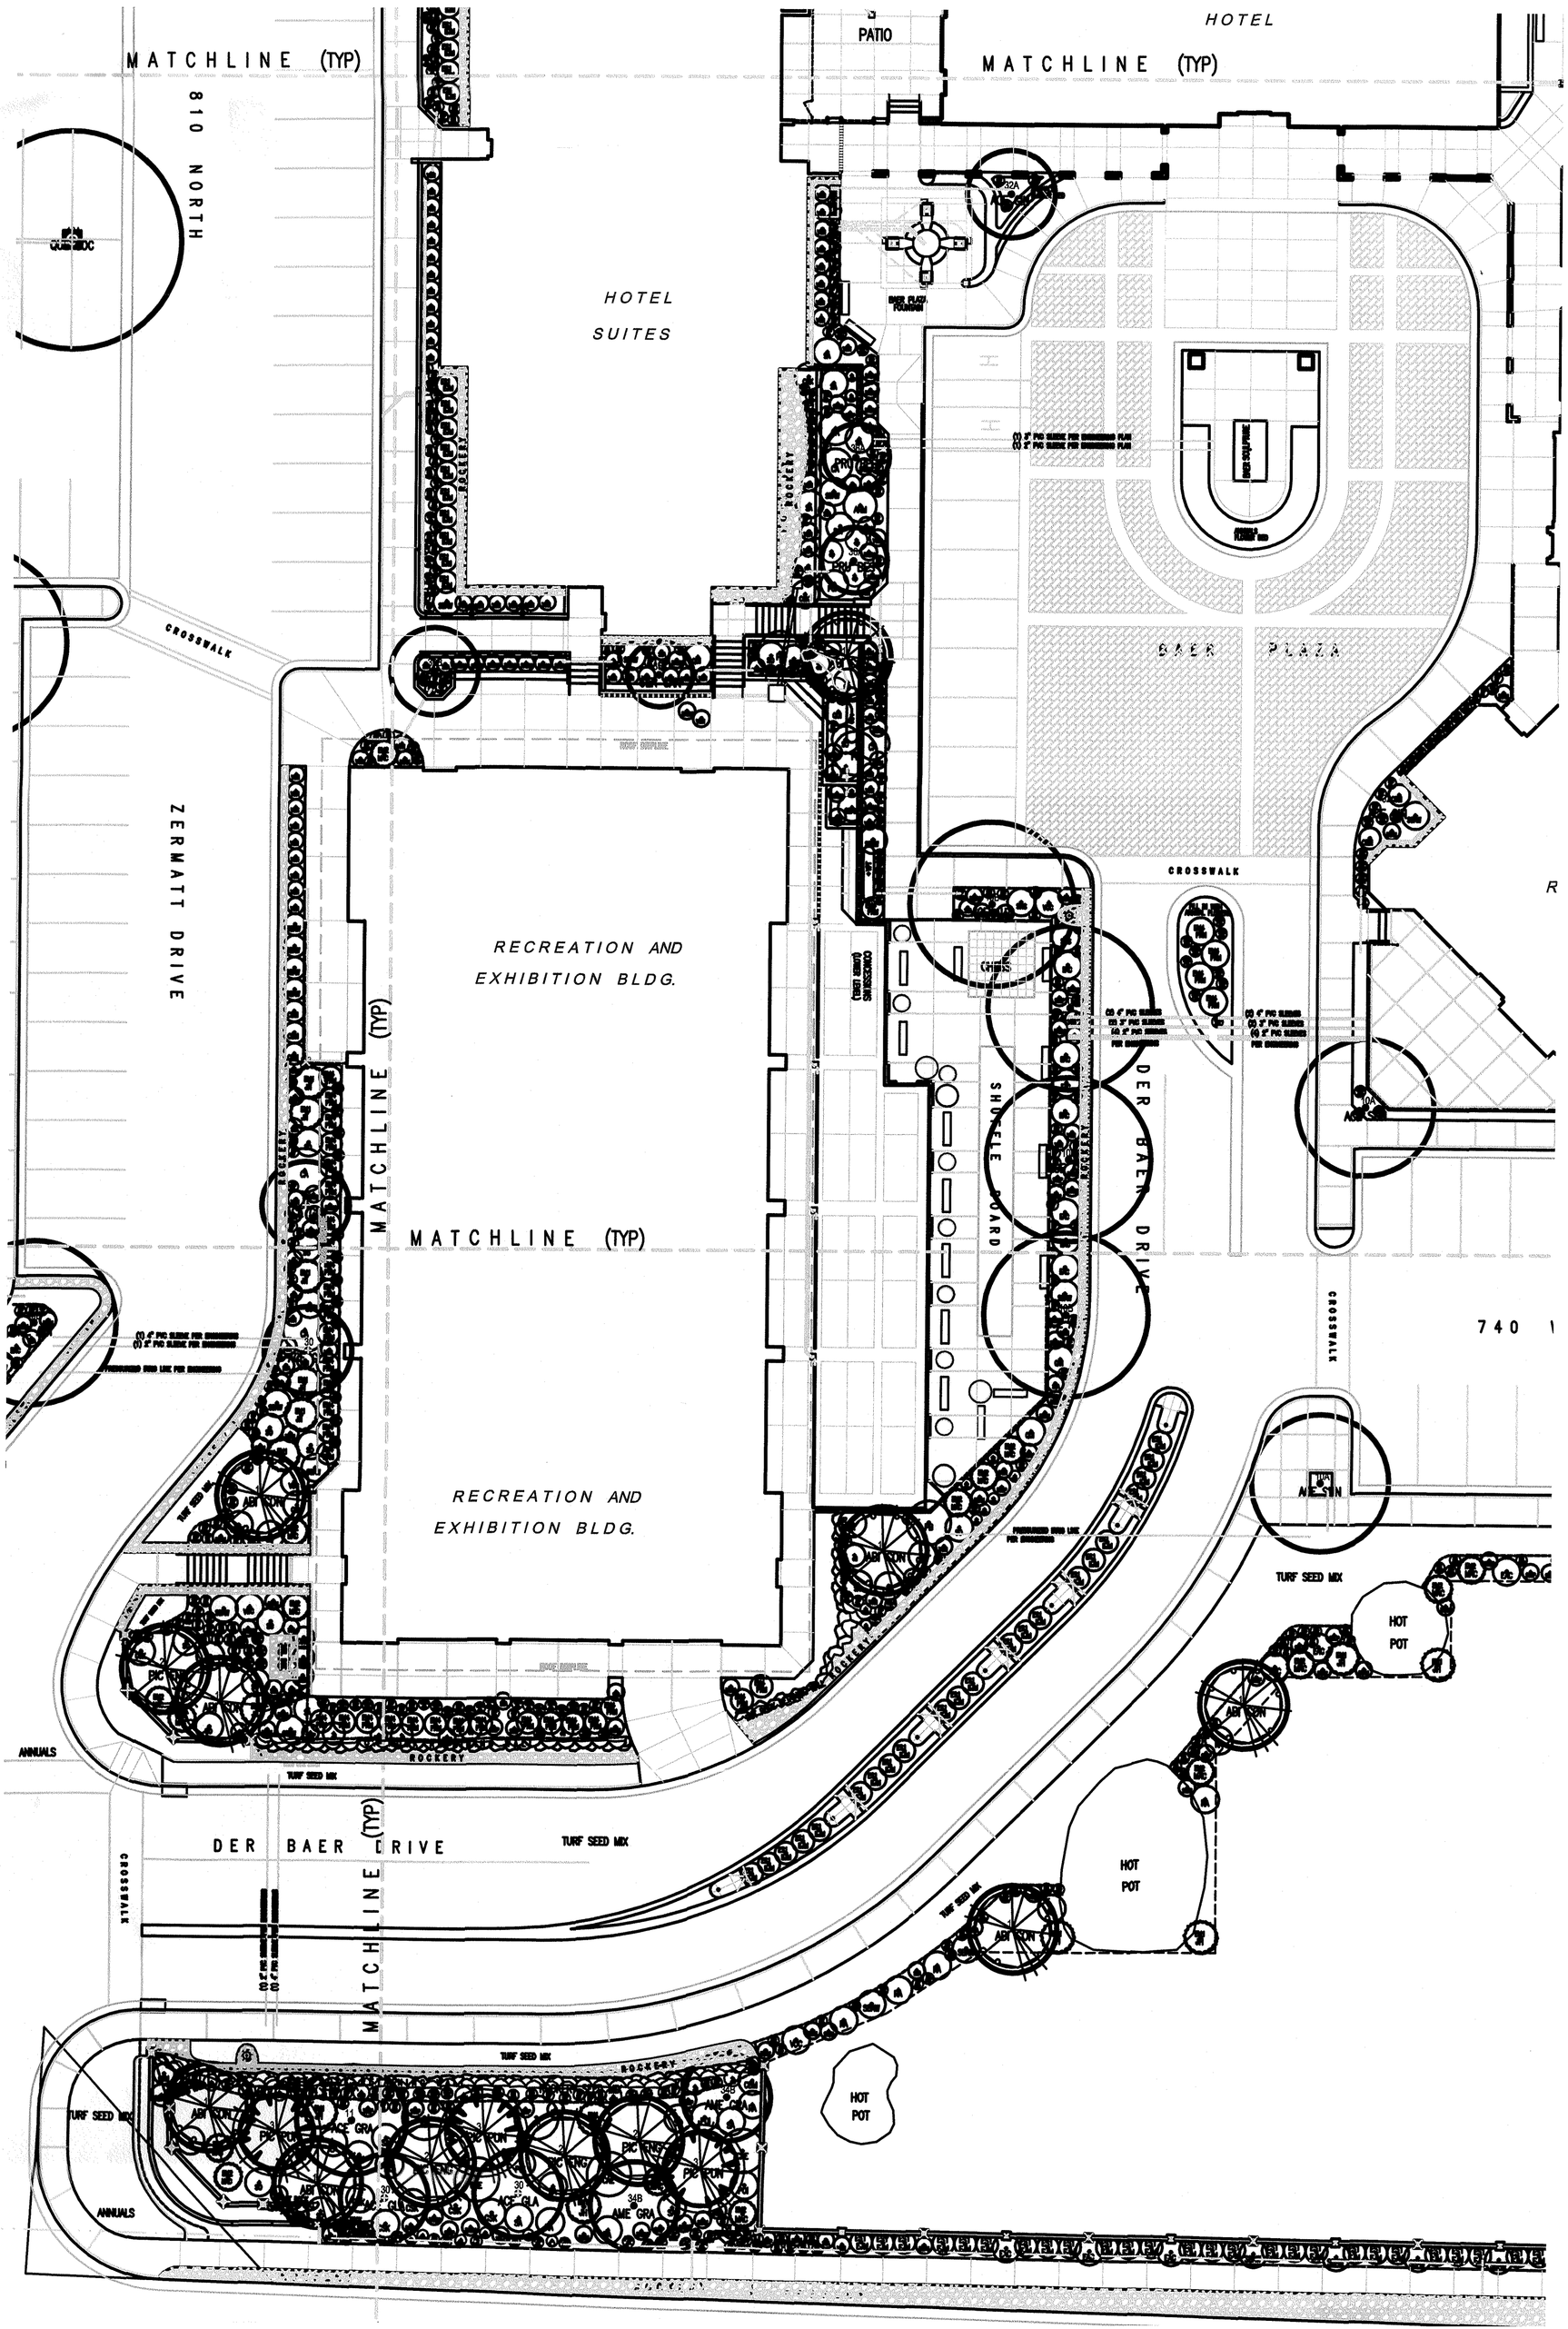
MATCHLINE (TYP)
810 NORTH
PATIO
HOTEL
MATCHLINE (TYP)
HOTEL
SUITES
BAER PLAZA
CROSSWALK
ZERMATT DRIVE
RECREATION AND
EXHIBITION BLDG.
MATCHLINE (TYP)
MATCHLINE (TYP)
SHUFFLE BOARD
DER BAER DRIVE
CROSSWALK
740
RECREATION AND
EXHIBITION BLDG.
TURF SEED MIX
HOT
POT
ANNUALS
ROCKERY
TURF SEED MIX
DER BAER DRIVE
TURF SEED MIX
HOT
POT
MATCHLINE (TYP)
TURF SEED MIX
ROCKERY
TURF SEED MIX
ANNUALS
HOT
POT

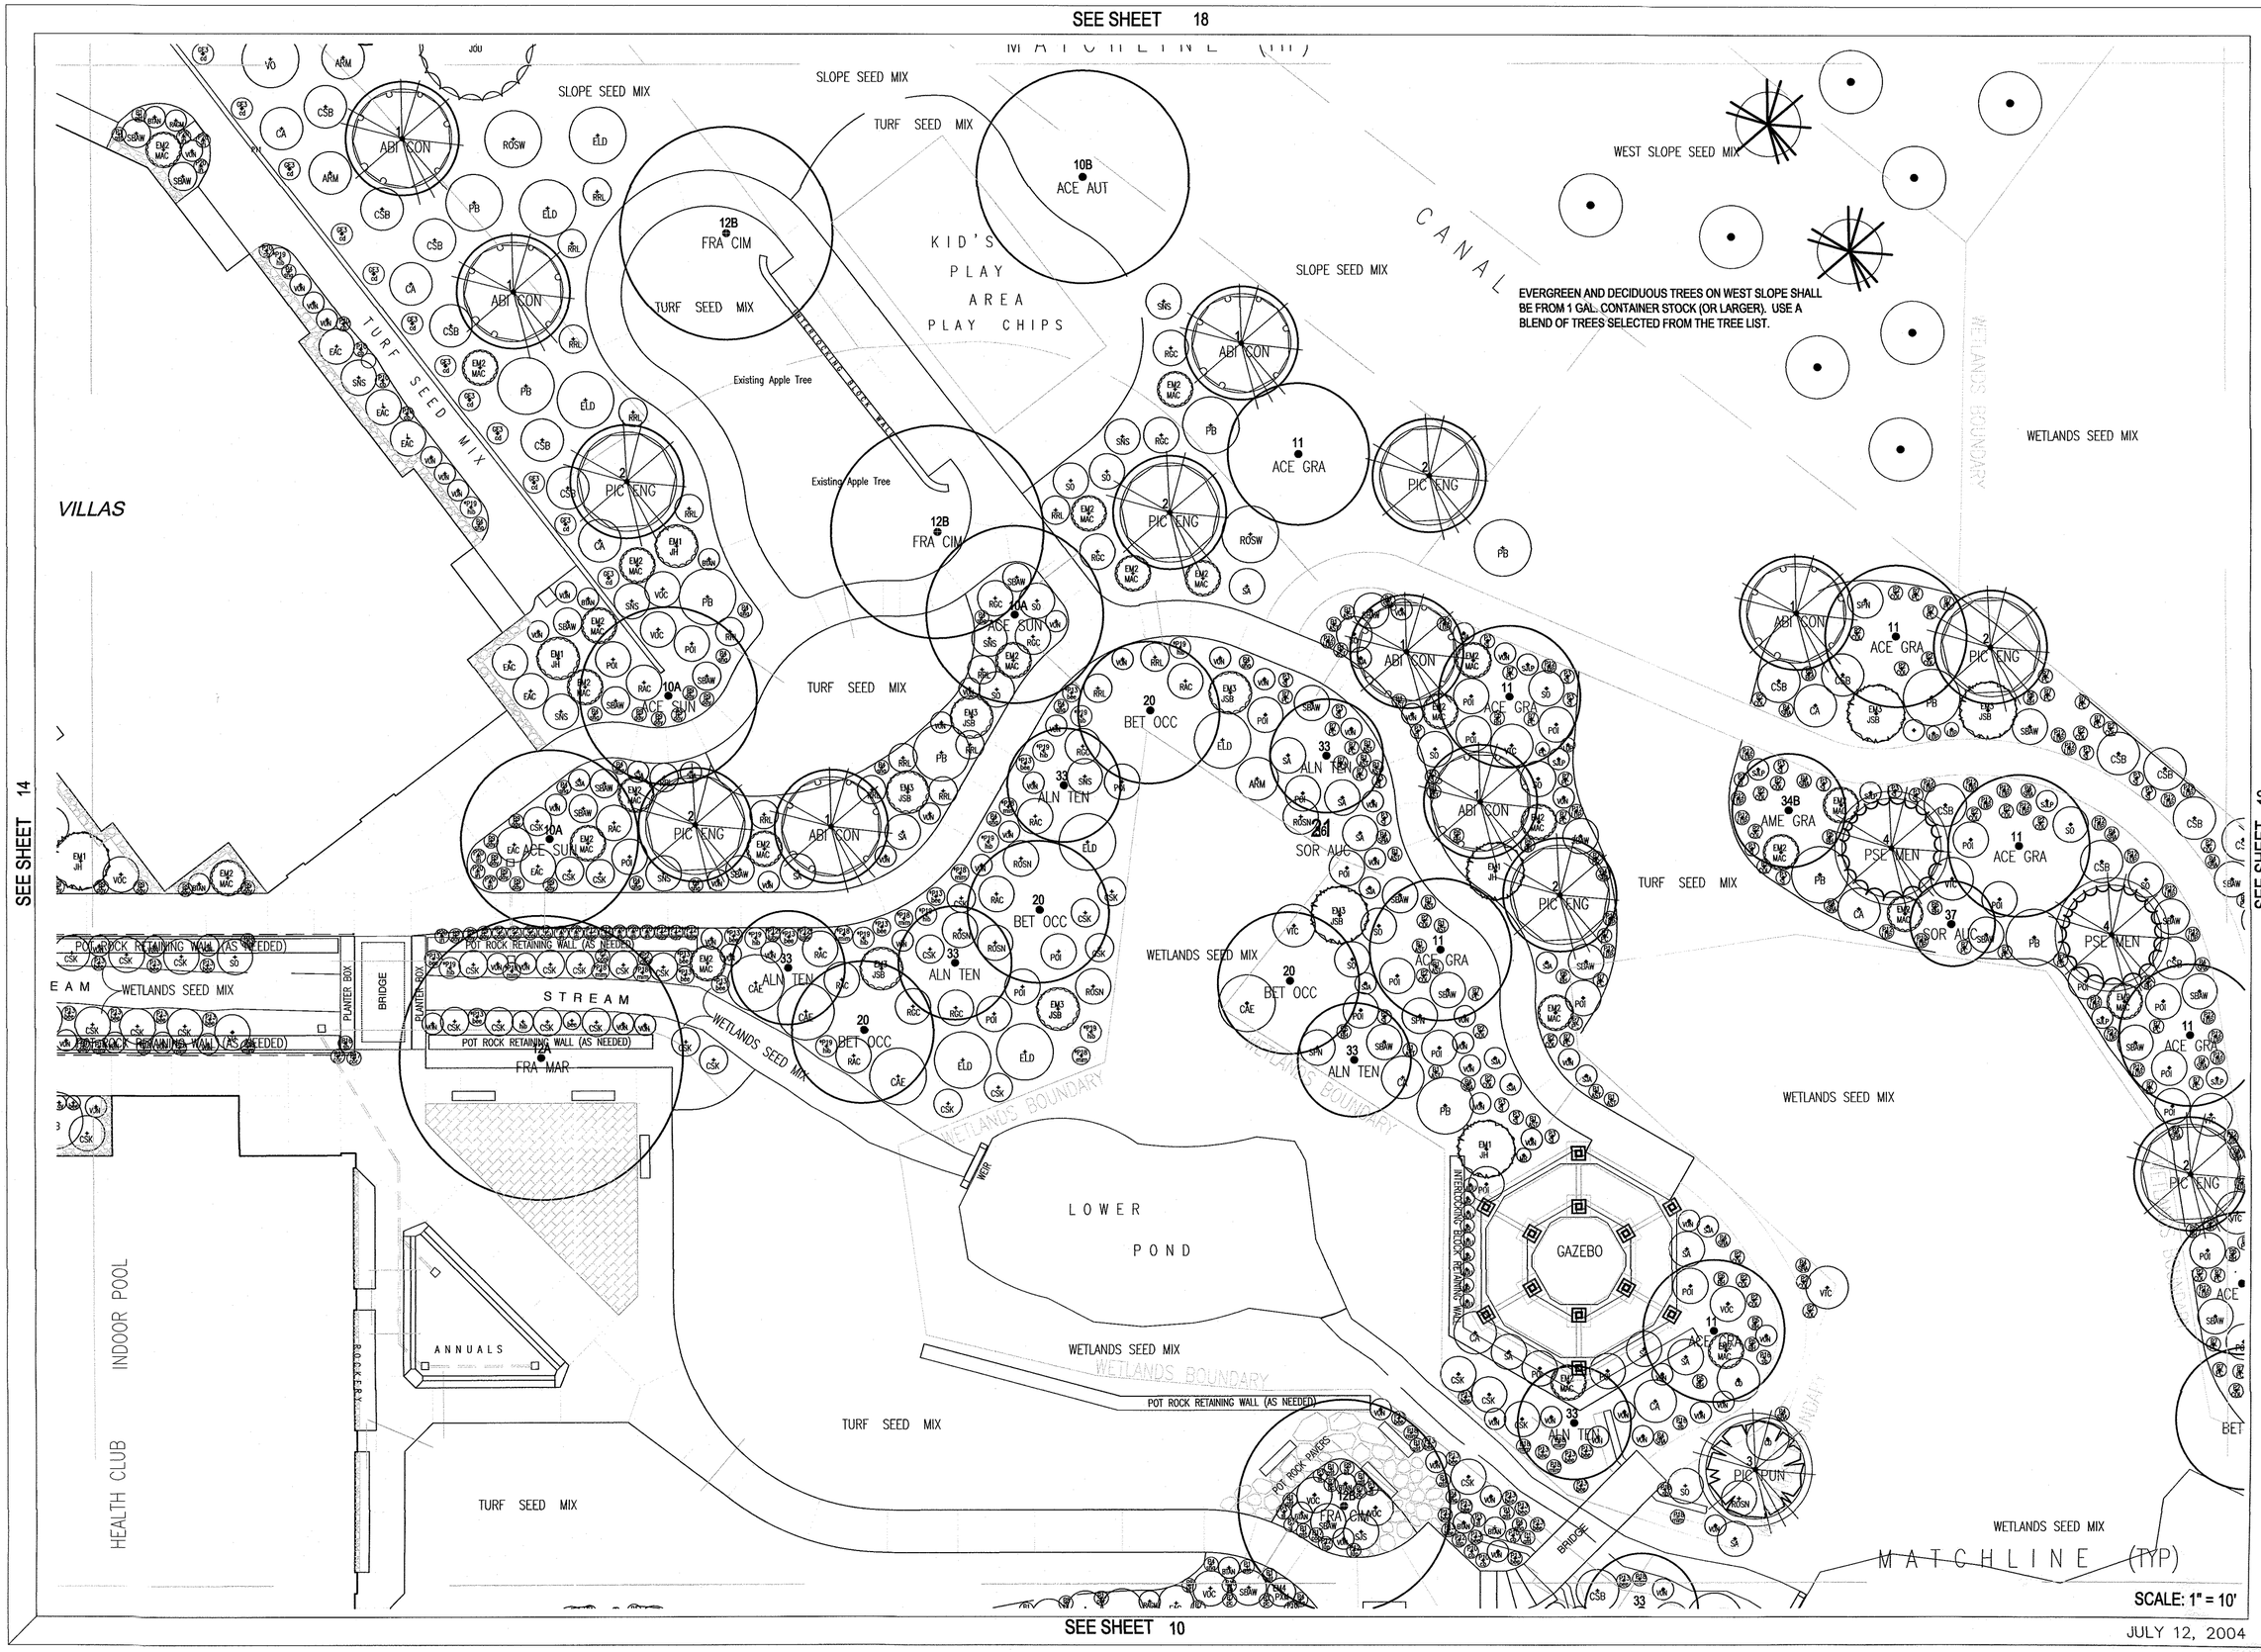

TIM USHER
PROVO, UTAH
(801) 607-2985
LANDSCAPE ARCHITECTURE

LANDSCAPE PLANTING AREA 13

DESIGNED BY:
DRAWN BY:
CHECKED BY:
REVISIONS:
1.
2.
3.
4.
5.

Zermatt RESORT & SPA
MIDWAY, UTAH
Matterhorn Development / Zermatt Resort, LLC
761 S 1030 E Orem, UT.

DRAWING NO.
LP 13
SHEET 00 OF 00

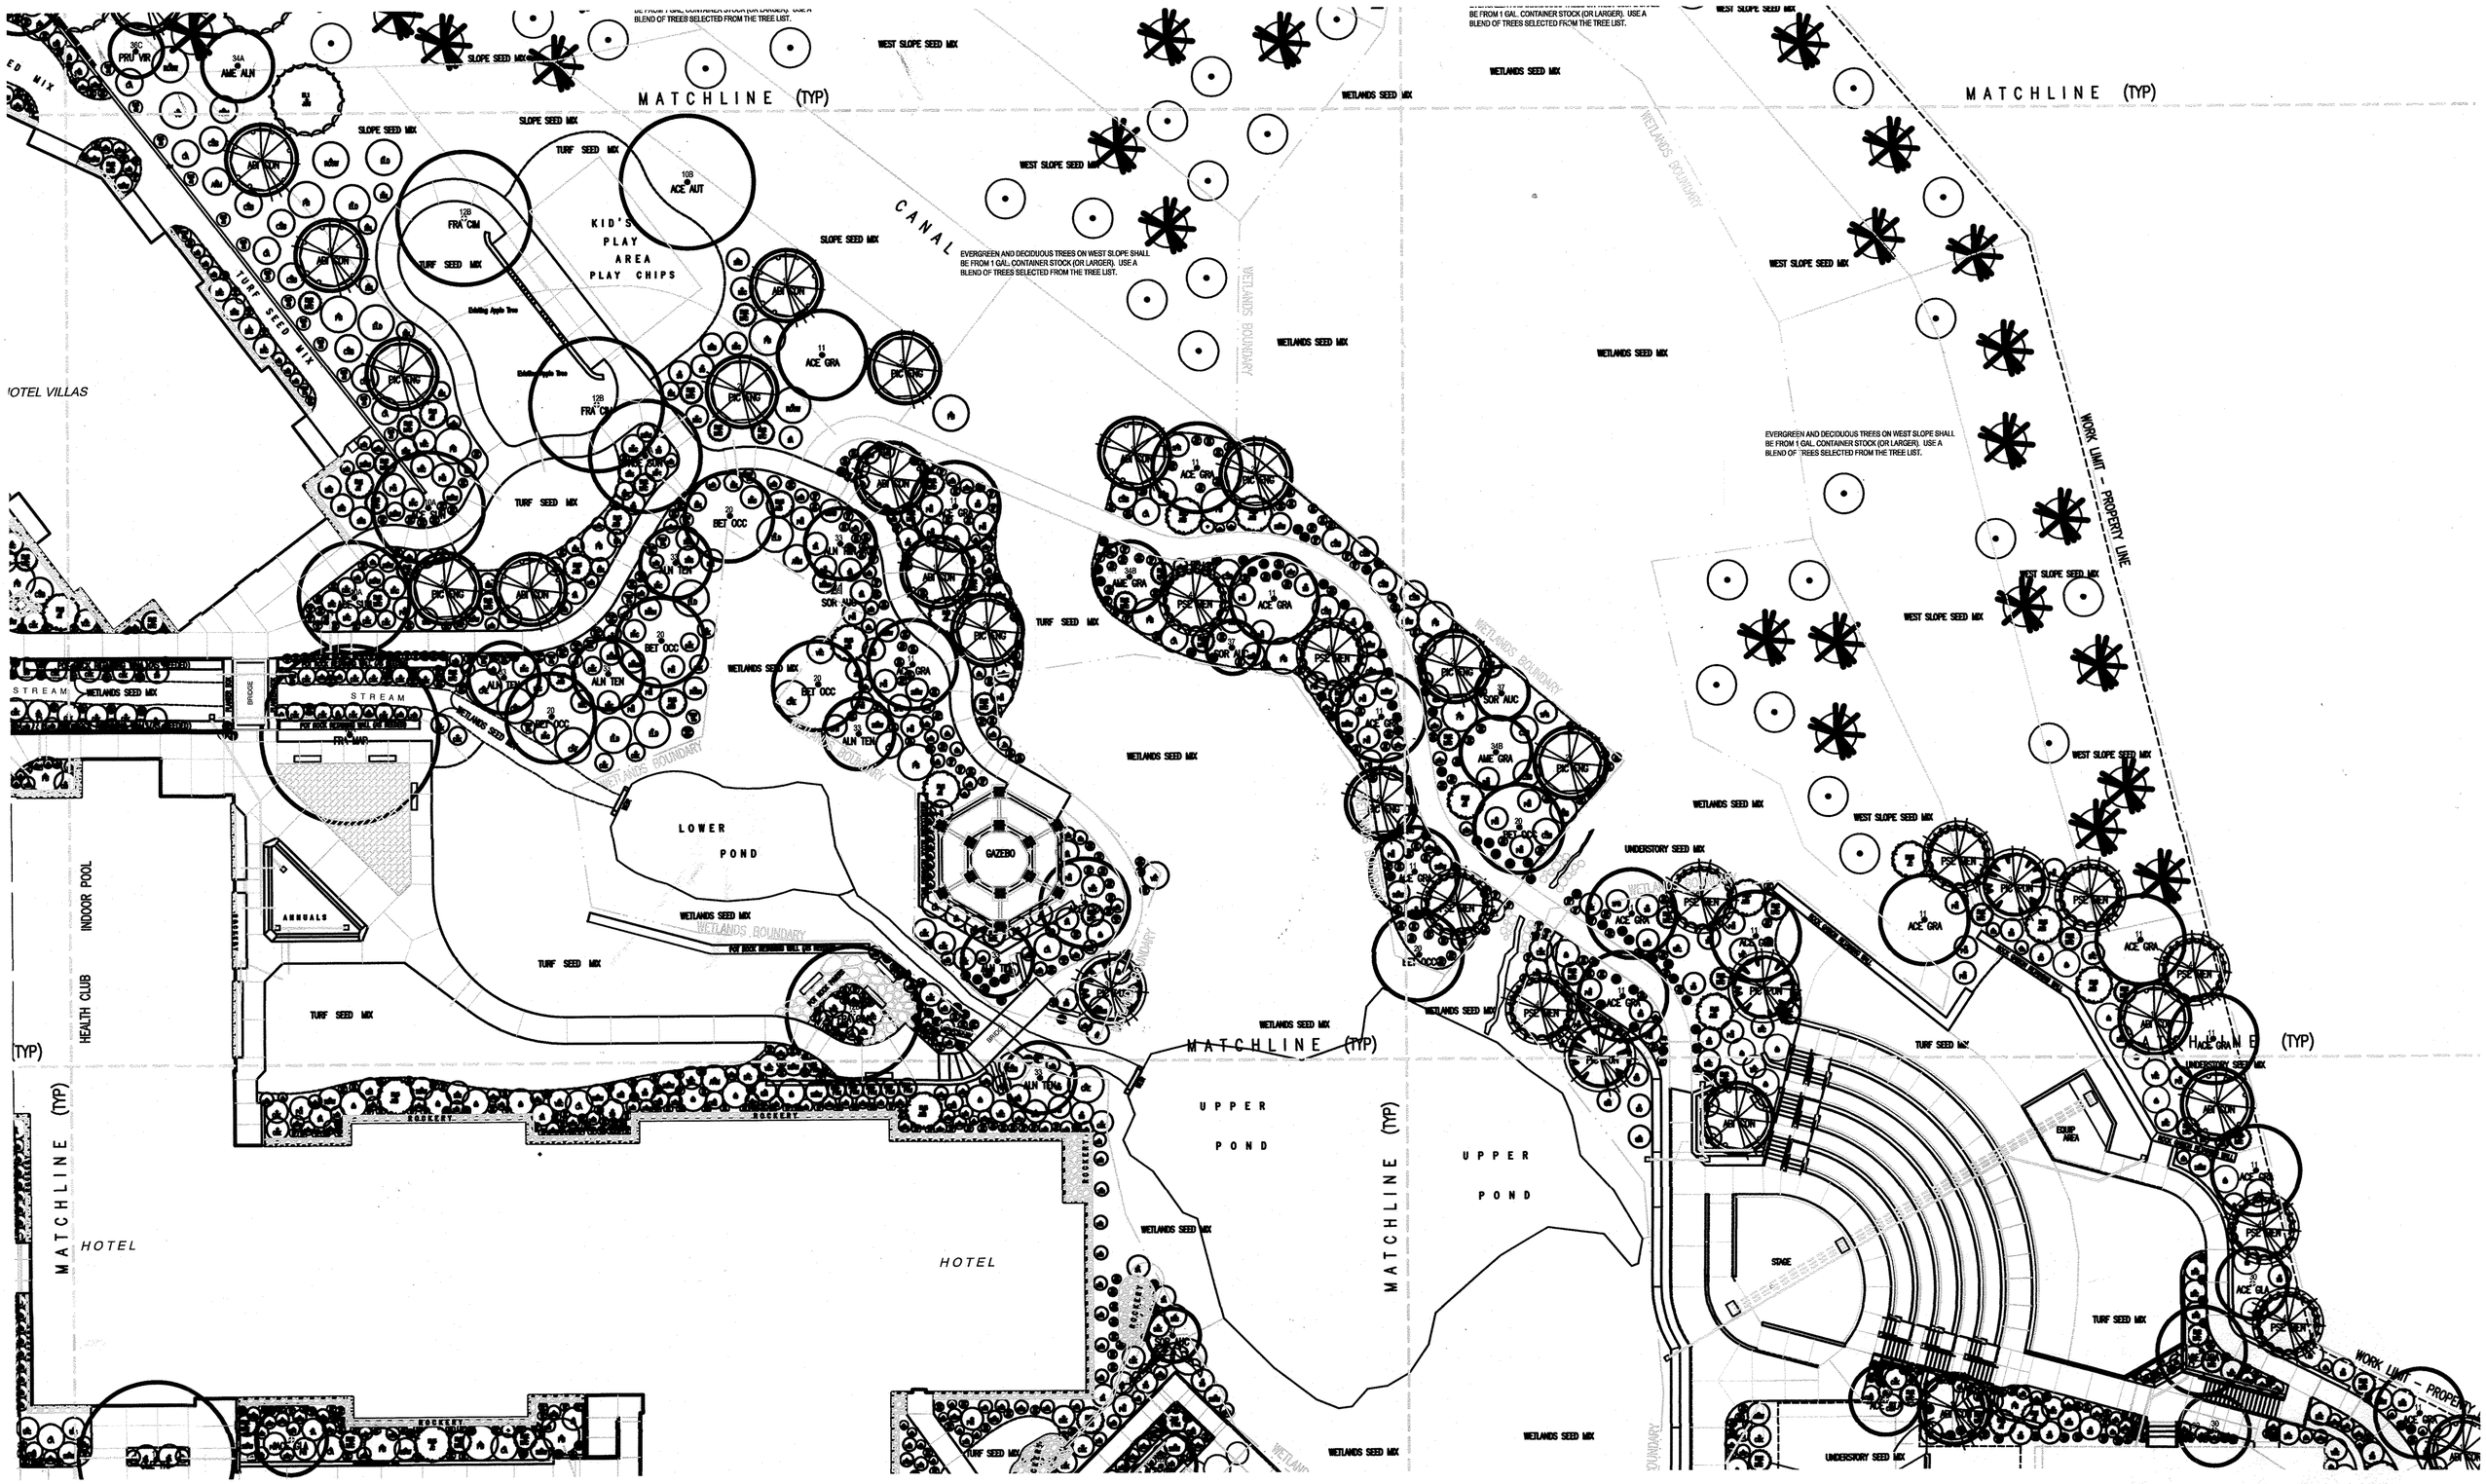
MATCHLINE (TYP)
CANAL
KID'S PLAY AREA PLAY CHIPS
EVERGREEN AND DECIDUOUS TREES ON WEST SLOPE SHALL BE FROM 1 GAL. CONTAINER STOCK (OR LARGER). USE A BLEND OF TREES SELECTED FROM THE TREE LIST.
WEST SLOPE SEED MIX
WETLANDS SEED MIX
TURF SEED MIX
SLOPE SEED MIX
UNDERSTORY SEED MIX
WETLANDS BOUNDARY
WORK LIMIT - PROPERTY LINE
LOWER POND
UPPER POND
GAZEBO
STREAM
BRIDGE
ANNUALS
ROCKERY
HOTEL
HOTEL VILLAS
HEALTH CLUB
INDOOR POOL
STAGE
EQUIP AREA
ACE GRA
ACE AUT
FRA CIM
BET OCC
ALN TEN
SOR AUC
AME GRA
PSE REN
PIC ENG
ARB TUN
AME ALN
PRU VIR